

REFER TO SHEET 3 FOR OPTIONAL ROTASPIKE TOPPING

#### NOTES.





ALL DIMENSIONS ARE IN mm (UNO)  
GAPS UNDER GATES & FENCING ARE NOMINAL DUE TO GROUND LEVELS.  
REFER TO DRAWING J1/04047 FOR GATE SIZE RANGE & DIMENSIONS.

#### MATERIALS.


HANG POST: ASSESSED TO SUIT  
SLAM POST: 100 x 100 SHS (TYPICALLY)  
RAILS: 60 x 40 RHS  
STILES: 60 x 60 SHS  
PALES: UPTO 2m High: Ø25 CHS @ 124 PALE PITCH  
PALES: ABOVE 2m High: Ø32 CHS @ 129 PALE PITCH

#### FINISH.


GALVANISED TO BS EN ISO 1461  
POWDER COATED: IF REQUESTED

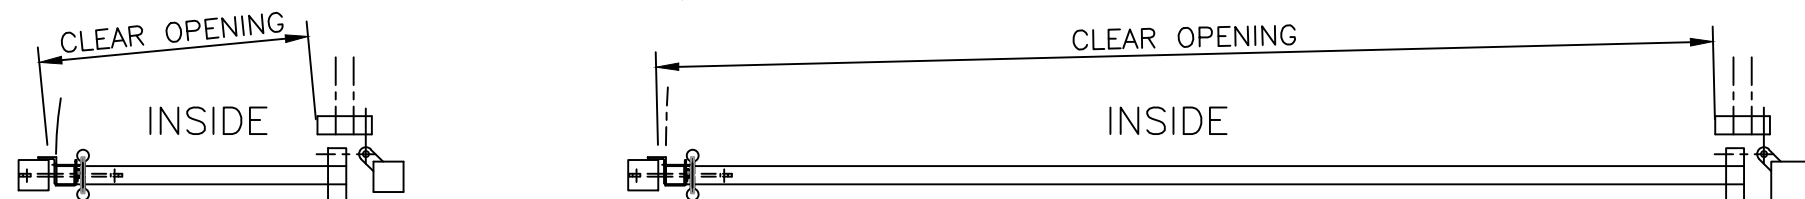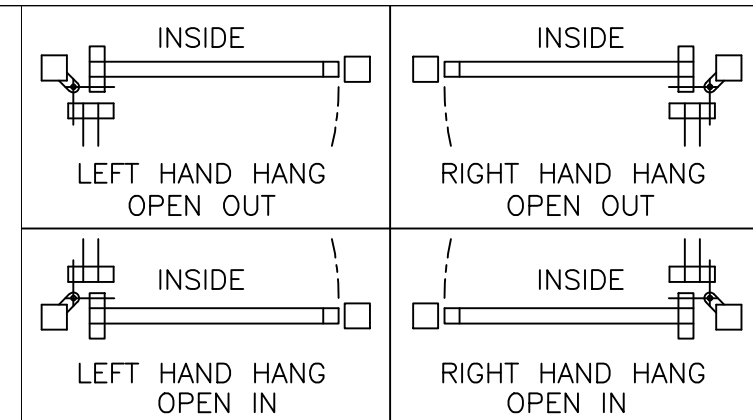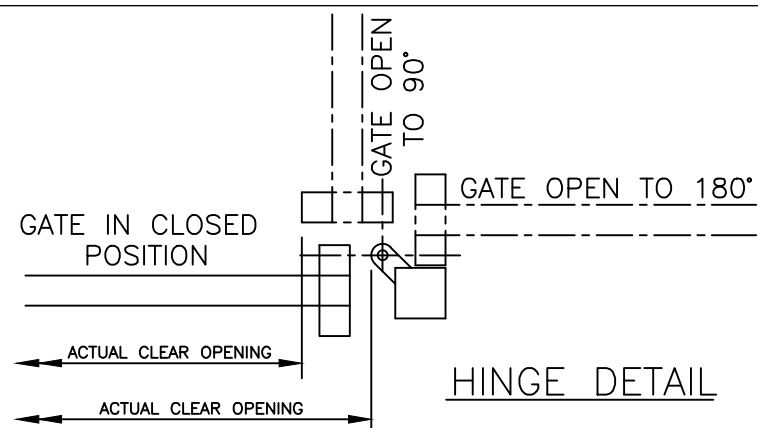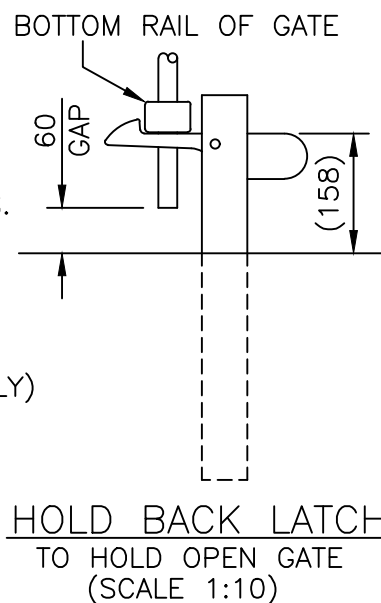

GATES SECURED USING PADLOCKABLE SLIDE LATCH (PADLOCK NOT SUPPLIED)  
FOR OPTIONAL KEY LOCK REFER TO DRAWING J1/02111 FOR DETAILS.

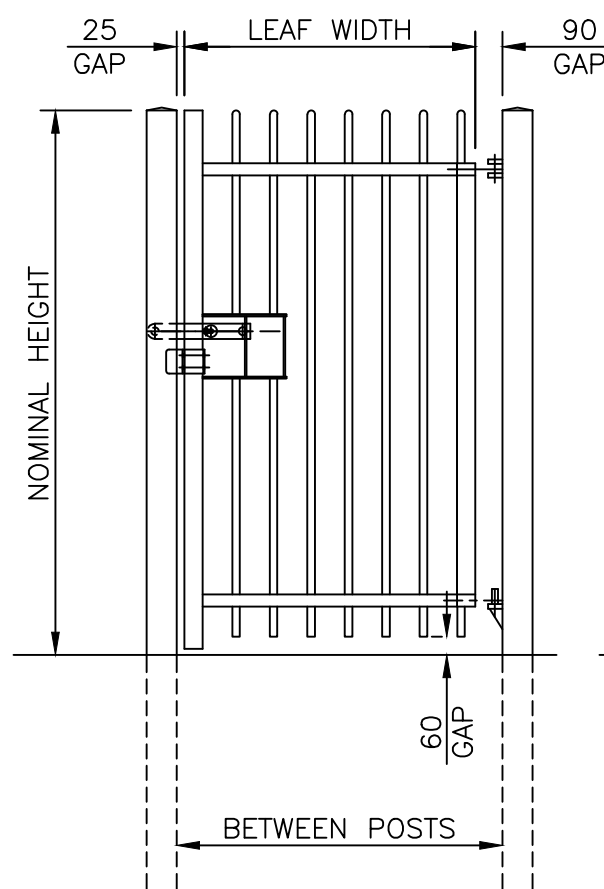

124 PALE PITCH (AS DRAWN)

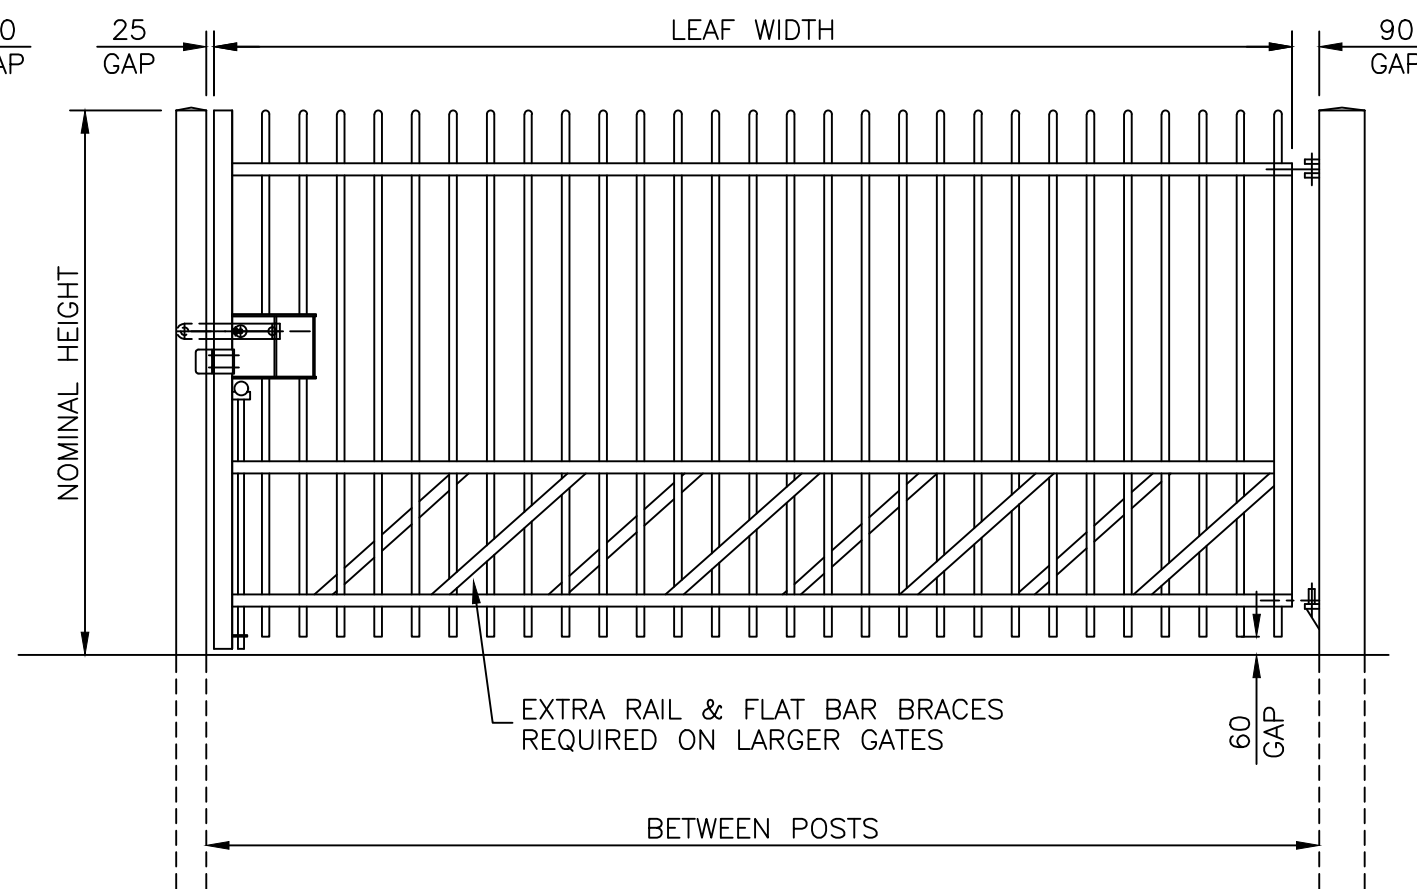

124 PALE PITCH (AS DRAWN)

**Jacksons Fencing**

Stowting Common, Near Ashford,  
Kent. TN25 6BN  
Telephone: 01233 750393  
Fax: 01233 750403  
www.jacksons-fencing.co.uk  
www.jacksons-security.co.uk

DO NOT SCALE – IF IN DOUBT ASK

1 02/03/2020 NEW BORDER – LATCH – NOTES  
0 22/09/08 ORIGINAL ISSUE

Drawn SL  
Date 22/09/2008  
Checked CJ  
Size A3  
Scale 1:25 U.O.S

TITLE SALES & INSTALLATION DRAWING  
BARBICAN IMPERIAL SINGLE GATES  
CUSTOMER  
ACK No.  
Drawing No.  
J1/02150  
Sheet 1

This Drawing Is The Property Of H.S. Jackson & Son (Fencing) Ltd, And May Not Be Copied Or Reproduced In Any Way Without Prior Written Permission.